

# Work Order ID 142379

**\*142379\***

Page 1

Tuesday, March 08, 2016 9:20:23 AM

Item ID: D3914-1

Accept

**\*N900040100\***

Setup Start

**\*NS1\***

Revision ID:

Stop

**\*NS2\***

Item Name: Rib

Start Date: 3/8/2016 Start Qty: 6.00

**\*6\***

Cust Item ID:

Required Date: 3/15/2016 Req'd Qty: 6.00

**\*6\***

Customer:

Reference:

Run Start

**\*NR1\***

Approvals:

Process Plan: MLS

Date: MAR 08 2016

Tooling:

Date:

Stop

**\*NR2\***

QC:

Date:

SPC (Y/N):

Date:

Sequence ID/  
Work Center ID

Operation  
Description

Set Up/  
Run Hours

Tool ID

Tool #

Plan  
Code

Accept  
Qty

Reject  
Qty

Reject  
Number

Insp.  
Stamp

Draw Nbr

Revision Nbr

D3914

C

100

0.00

**\*100\***

Large Fab

Memo

0.02

Large Fab

1- Cut tube as per dwg D3914  
2- debur and remove identification markings

6x 16-3-8

110

QC6- Inspect dimensions to drawing

0.00

**\*110\***

QC

Memo

0.00

Quality Control

6x DAS 43 9-89 MAR 08 2016

120

Identify as per dwg & Stock Location: WA004

0.00

**\*120\***

Packaging

Memo

0.00

Packaging

LOCATION: WA004

6x 16-3-8

DQA: \_\_\_\_\_ Date: \_\_\_\_\_



## WORK ORDER NON-CONFORMANCE / UPDATE

QA Closed: \_\_\_\_\_ Date: \_\_\_\_\_

Work Order update only ☐

|   |  |   |  |   |  |  |  |   |  |
|---|--|---|--|---|--|--|--|---|--|
| Work Order: _____<br><br>Part No. _____<br><br>NCR No. _____   |  | <b>DISPOSITION</b><br><br>Rework <input type="checkbox"/><br>Scrap <input type="checkbox"/><br>Use-as-is <input type="checkbox"/><br>Suspected Unapproved <input type="checkbox"/>   |  | <b>AGAINST DEPARTMENT/PROCESS</b><br><br><div style="display: flex; justify-content: space-between;"> <div>           Skid-tube <input type="checkbox"/><br/>           Machining <input type="checkbox"/><br/>           Thermoforming <input type="checkbox"/><br/>           Large Fab <input type="checkbox"/> </div> <div>           Cross tube <input type="checkbox"/><br/>           Small Fab <input type="checkbox"/><br/>           Finishing <input type="checkbox"/><br/>           Composite <input type="checkbox"/> </div> <div>           Water Jet <input type="checkbox"/><br/>           Prod. Eng. Coord. <input type="checkbox"/><br/>           Rec/Store/Packaging <input type="checkbox"/><br/>           Supplier <input type="checkbox"/> </div> <div>           Engineering <input type="checkbox"/><br/>           Quality <input type="checkbox"/><br/>           Other <input type="checkbox"/> </div> </div> |  |  |  |   |  |
| Date :   |  | Step #:   |  | QTY Effective :   |  |  |  | MRB (QSI042) Approval<br><br><br>Completed By<br><br><br>Lead hand / Supervisor<br>Approval Verification<br><br><br>QC / QA Coordinator<br>Approval |  |
| Description Work Order Deviation   |  |   |  | Disposition   |  |  |  |   |  |
|   |  |   |  |   |  |  |  |   |  |
| <b>Root Cause</b><br><br><div style="display: flex;"> <div style="flex: 1;">           Environment <input type="checkbox"/><br/>           Design <input type="checkbox"/><br/>           Doc/Data <input type="checkbox"/><br/>           Equip/Tooling <input type="checkbox"/><br/>           Handling/Pre <input type="checkbox"/><br/>           Material <input type="checkbox"/><br/>           Internal Transport <input type="checkbox"/><br/>           Tribal Knowledge <input type="checkbox"/><br/>           LOA <input type="checkbox"/><br/>           Substation <input type="checkbox"/><br/>           Past Expiry Date <input type="checkbox"/><br/>           Misidentified <input type="checkbox"/> </div> <div style="flex: 1;">           No Re-verification <input type="checkbox"/><br/>           Operator <input type="checkbox"/><br/>           Offset/Setup <input type="checkbox"/><br/>           Supplier <input type="checkbox"/><br/>           Training <input type="checkbox"/><br/>           Use for Testing <input type="checkbox"/><br/>           Poor Information <input type="checkbox"/><br/>           Rushing <input type="checkbox"/><br/>           Product Improvement <input type="checkbox"/><br/>           Process Improvement <input type="checkbox"/><br/>           Manufacturing Process <input type="checkbox"/><br/>           Past Due <input type="checkbox"/> </div> </div> |  | <b>FAULT CATEGORY</b><br><br><div style="display: flex;"> <div style="flex: 1;">           Pressure/Forced <input type="checkbox"/><br/>           Bending <input type="checkbox"/><br/>           Centre Not Concentric <input type="checkbox"/><br/>           Cracks <input type="checkbox"/><br/>           Crimp/Kink/Ripple/Wave <input type="checkbox"/><br/>           Cuffs <input type="checkbox"/><br/>           Crushing <input type="checkbox"/><br/>           Heat Treat <input type="checkbox"/><br/>           Wave/Twist in Tube <input type="checkbox"/><br/>           Marks/Chatter <input type="checkbox"/> </div> <div style="flex: 1;">           Temperature/Cure <input type="checkbox"/><br/>           Set-up <input type="checkbox"/><br/>           BOM/Route <input type="checkbox"/><br/>           Broken/Damage/Defect <input type="checkbox"/><br/>           Inspection Incomplete/Unqualified <input type="checkbox"/><br/>           Contamination <input type="checkbox"/><br/>           Countersink <input type="checkbox"/><br/>           Cut Too Short <input type="checkbox"/><br/>           Instructions Incomplete/Unclear <input type="checkbox"/><br/>           Drill Holes <input type="checkbox"/> </div> <div style="flex: 1;">           Power Loss/Surge <input type="checkbox"/><br/>           Folio/Program <input type="checkbox"/><br/>           Grain <input type="checkbox"/><br/>           Weld <input type="checkbox"/><br/>           Wrong Stock Pulled <input type="checkbox"/><br/>           Out of Sequence <input type="checkbox"/><br/>           Off-set <input type="checkbox"/><br/>           Mislabeled <input type="checkbox"/><br/>           Fit/Function <input type="checkbox"/><br/>           Misaligned/off center <input type="checkbox"/> </div> <div style="flex: 1;">           Positioned Wrong <input type="checkbox"/><br/>           Outside Dimensions <input type="checkbox"/><br/>           Over/Under tolerance <input type="checkbox"/><br/>           Part Incorrect <input type="checkbox"/><br/>           Part Lost/Missing <input type="checkbox"/><br/>           Part Moved <input type="checkbox"/><br/>           Drawing <input type="checkbox"/><br/>           Finish <input type="checkbox"/><br/>           Misread <input type="checkbox"/><br/>           Turning Sequence <input type="checkbox"/> </div> </div> |  |   |  |  |  |   |  |
|   |  | OTHER : <input type="checkbox"/>   |  |   |  |  |  |   |  |

**Work Order ID 142379****\*142379\***

Page 2

Tuesday, March 08, 2016 9:20:23 AM

Item ID: D3914-1      Accept      \*N900040100\*      Setup Start \*NS1\*  
Revision ID:      Stop \*NS2\*  
Item Name: Rib  
Start Date: 3/8/2016      Start Qty: 6.00      \*6\*      Cust Item ID:  
Required Date: 3/15/2016      Req'd Qty: 6.00      \*6\*      Customer:  
Reference:

Approvals:      Process Plan:      Date:      Tooling:      Date:      Run Start \*NR1\*  
QC:      Date:      SPC (Y/N):      Date:      Stop \*NR2\*

| Sequence ID/<br>Work Center ID | Operation<br>Description | Set Up/<br>Run Hours | Tool ID | Tool # | Plan<br>Code | Accept<br>Qty | Reject<br>Qty | Reject<br>Number | Insp.<br>Stamp |
|--------------------------------|--------------------------|----------------------|---------|--------|--------------|---------------|---------------|------------------|----------------|
|--------------------------------|--------------------------|----------------------|---------|--------|--------------|---------------|---------------|------------------|----------------|

130

QC21- Final Inspection - Work Order Release

0.00

**\*130\***

QC

Memo

0.01

Quality Control

MCS

MAR 10 2016

MCS

MAR 09 2016

DQA: \_\_\_\_\_ Date: \_\_\_\_\_



## WORK ORDER NON-CONFORMANCE / UPDATE

QA Closed: \_\_\_\_\_ Date: \_\_\_\_\_

Work Order update only ☐

|   |  |   |  |   |  |  |   |  |  |
|---|--|---|--|---|--|--|---|--|--|
| Work Order: _____<br><br>Part No. _____<br><br>NCR No. _____   |  | <b>DISPOSITION</b><br><br>Rework <input type="checkbox"/><br>Scrap <input type="checkbox"/><br>Use-as-is <input type="checkbox"/><br>Suspected Unapproved <input type="checkbox"/>   |  | <b>AGAINST DEPARTMENT/PROCESS</b><br><br><div style="display: flex; justify-content: space-between;"> <div>             Skid-tube <input type="checkbox"/><br/>             Machining <input type="checkbox"/><br/>             Thermoforming <input type="checkbox"/><br/>             Large Fab <input type="checkbox"/> </div> <div>             Cross tube <input type="checkbox"/><br/>             Small Fab <input type="checkbox"/><br/>             Finishing <input type="checkbox"/><br/>             Composite <input type="checkbox"/> </div> <div>             Water Jet <input type="checkbox"/><br/>             Prod. Eng. Coord. <input type="checkbox"/><br/>             Rec/Store/Packaging <input type="checkbox"/><br/>             Supplier <input type="checkbox"/> </div> <div>             Engineering <input type="checkbox"/><br/>             Quality <input type="checkbox"/><br/>             Other <input type="checkbox"/> </div> </div>   |  |  |   |  |  |
| Date :   |  | Step #:   |  | QTY Effective :   |  |  | MRB (QSI042) Approval<br><br><br>Completed By<br><br><br>Lead hand / Supervisor<br>Approval Verification<br><br><br>QC / QA Coordinator<br>Approval |  |  |
| Description Work Order Deviation   |  |   |  | Disposition   |  |  |   |  |  |
|   |  |   |  |   |  |  |   |  |  |
|   |  |   |  |   |  |  |   |  |  |
| <b>Root Cause</b><br><br>Environment <input type="checkbox"/><br>Design <input type="checkbox"/><br>Doc/Data <input type="checkbox"/><br>Equip/Tooling <input type="checkbox"/><br>Handling/Pre <input type="checkbox"/><br>Material <input type="checkbox"/><br>Internal Transport <input type="checkbox"/><br>Tribal Knowledge <input type="checkbox"/><br>LOA <input type="checkbox"/><br>Substation <input type="checkbox"/><br>Past Expiry Date <input type="checkbox"/><br>Misidentified <input type="checkbox"/> |  | <input type="checkbox"/> No Re-verification<br><input type="checkbox"/> Operator<br><input type="checkbox"/> Offset/Setup<br><input type="checkbox"/> Supplier<br><input type="checkbox"/> Training<br><input type="checkbox"/> Use for Testing<br><input type="checkbox"/> Poor Information<br><input type="checkbox"/> Rushing<br><input type="checkbox"/> Product Improvement<br><input type="checkbox"/> Process Improvement<br><input type="checkbox"/> Manufacturing Process<br><input type="checkbox"/> Past Due |  | <b>FAULT CATEGORY</b><br><br><div style="display: flex; justify-content: space-between;"> <div> <input type="checkbox"/> Pressure/Forced<br/> <input type="checkbox"/> Bending<br/> <input type="checkbox"/> Centre Not Concentric<br/> <input type="checkbox"/> Cracks<br/> <input type="checkbox"/> Crimp/Kink/Ripple/Wave<br/> <input type="checkbox"/> Cuffs<br/> <input type="checkbox"/> Crushing<br/> <input type="checkbox"/> Heat Treat<br/> <input type="checkbox"/> Wave/Twist in Tube<br/> <input type="checkbox"/> Marks/Chatter           </div> <div> <input type="checkbox"/> Temperature/Cure<br/> <input type="checkbox"/> Set-up<br/> <input type="checkbox"/> BOM/Route<br/> <input type="checkbox"/> Broken/Damage/Defect<br/> <input type="checkbox"/> Inspection Incomplete/Unqualified<br/> <input type="checkbox"/> Contamination<br/> <input type="checkbox"/> Countersink<br/> <input type="checkbox"/> Cut Too Short<br/> <input type="checkbox"/> Instructions Incomplete/Unclear<br/> <input type="checkbox"/> Drill Holes           </div> <div> <input type="checkbox"/> Power Loss/Surge<br/> <input type="checkbox"/> Folio/Program<br/> <input type="checkbox"/> Grain<br/> <input type="checkbox"/> Weld<br/> <input type="checkbox"/> Wrong Stock Pulled<br/> <input type="checkbox"/> Out of Sequence<br/> <input type="checkbox"/> Off-set<br/> <input type="checkbox"/> Mislabeled<br/> <input type="checkbox"/> Fit/Function<br/> <input type="checkbox"/> Misaligned/off center           </div> <div> <input type="checkbox"/> Positioned Wrong<br/> <input type="checkbox"/> Outside Dimensions<br/> <input type="checkbox"/> Over/Under tolerance<br/> <input type="checkbox"/> Part Incorrect<br/> <input type="checkbox"/> Part Lost/Missing<br/> <input type="checkbox"/> Part Moved<br/> <input type="checkbox"/> Drawing<br/> <input type="checkbox"/> Finish<br/> <input type="checkbox"/> Misread<br/> <input type="checkbox"/> Turning Sequence           </div> </div> |  |  |   |  |  |
|   |  |   |  | <input type="checkbox"/> OTHER : _____   |  |  |   |  |  |

# Picklist Print

Tuesday, March 08, 2016 9:20:27 AM

Page 1

Work Order ID: 142379

**\*142379\***

Parent Item: D3914-1

**\*D3914-1\***

Parent Item Name: Rib

Start Date: 3/8/2016

Required Date: 3/15/2016

Start Qty: 6.00

Required Qty: 6.00

Comments: IPP Rev:A new issue DD 10.03.19 verified by:EC IPP Rev:B  
as per dwg revB DD 10.08.18 verified by:EC IPP Rev:C 11.01.18 chg  
qc5 to 6 DD verf:EC

| Component Item ID/<br>Item Name | Replacement<br>Item ID | Mfg/<br>Purch | Bin<br>Item | Primary<br>Location | Last<br>Location | Route<br>Seq ID | Unit of<br>Measure | Qty on<br>Hand | Qty per Kit | Total<br>Qty | Qty<br>Issued | Date<br>Issued | Status |
|---------------------------------|------------------------|---------------|-------------|---------------------|------------------|-----------------|--------------------|----------------|-------------|--------------|---------------|----------------|--------|
|---------------------------------|------------------------|---------------|-------------|---------------------|------------------|-----------------|--------------------|----------------|-------------|--------------|---------------|----------------|--------|

M304TS0.750W.049

Purchased

No

100

f

526.0500

8

50.52632

✓ **\*M304TS0 750W 049\***

**\*\***

16-3-8

304 SQ Tube .75x.75x.049W

Location

Loc Qty

Loc Code

WA004

526.049968

M133762

11.049968

M134172

215

M134263

300

51.

DQA: \_\_\_\_\_ Date: \_\_\_\_\_




## WORK ORDER NON-CONFORMANCE / UPDATE

QA Closed: \_\_\_\_\_ Date: \_\_\_\_\_

Work Order update only ☐

|   |   |   |  |   |  |
|---|---|---|--|---|--|
| Work Order: _____<br><br>Part No. _____<br><br>NCR No. _____   | <b>DISPOSITION</b><br><br>Rework <input type="checkbox"/><br>Scrap <input type="checkbox"/><br>Use-as-is <input type="checkbox"/><br>Suspected Unapproved <input type="checkbox"/> | <b>AGAINST DEPARTMENT/PROCESS</b><br><br><div style="display: flex; justify-content: space-between;"> <div>           Skid-tube <input type="checkbox"/><br/>           Machining <input type="checkbox"/><br/>           Thermoforming <input type="checkbox"/><br/>           Large Fab <input type="checkbox"/> </div> <div>           Cross tube <input type="checkbox"/><br/>           Small Fab <input type="checkbox"/><br/>           Finishing <input type="checkbox"/><br/>           Composite <input type="checkbox"/> </div> <div>           Water Jet <input type="checkbox"/><br/>           Prod. Eng. Coord. <input type="checkbox"/><br/>           Rec/Store/Packaging <input type="checkbox"/><br/>           Supplier <input type="checkbox"/> </div> <div>           Engineering <input type="checkbox"/><br/>           Quality <input type="checkbox"/><br/>           Other <input type="checkbox"/> </div> </div>   |  |   |  |
| Date :   | Step #:   | QTY Effective :   |  | MRB (QSI042) Approval                                                                                              |  |
| Description Work Order Deviation   |   | Disposition   |  | Completed By<br><br><br>Lead hand / Supervisor<br>Approval Verification<br><br><br>QC / QA Coordinator<br>Approval |  |
|   |   |   |  |   |  |
|   |   |   |  |   |  |
| <b>Root Cause</b><br><div style="display: flex;"> <div style="flex: 1;">           Environment <input type="checkbox"/><br/>           Design <input type="checkbox"/><br/>           Doc/Data <input type="checkbox"/><br/>           Equip/Tooling <input type="checkbox"/><br/>           Handling/Pre <input type="checkbox"/><br/>           Material <input type="checkbox"/><br/>           Internal Transport <input type="checkbox"/><br/>           Tribal Knowledge <input type="checkbox"/><br/>           LOA <input type="checkbox"/><br/>           Substation <input type="checkbox"/><br/>           Past Expiry Date <input type="checkbox"/><br/>           Misidentified <input type="checkbox"/> </div> <div style="flex: 1;">           No Re-verification <input type="checkbox"/><br/>           Operator <input type="checkbox"/><br/>           Offset/Setup <input type="checkbox"/><br/>           Supplier <input type="checkbox"/><br/>           Training <input type="checkbox"/><br/>           Use for Testing <input type="checkbox"/><br/>           Poor Information <input type="checkbox"/><br/>           Rushing <input type="checkbox"/><br/>           Product Improvement <input type="checkbox"/><br/>           Process Improvement <input type="checkbox"/><br/>           Manufacturing Process <input type="checkbox"/><br/>           Past Due <input type="checkbox"/> </div> </div> |   | <b>FAULT CATEGORY</b><br><div style="display: flex;"> <div style="flex: 1;">           Pressure/Forced <input type="checkbox"/><br/>           Bending <input type="checkbox"/><br/>           Centre Not Concentric <input type="checkbox"/><br/>           Cracks <input type="checkbox"/><br/>           Crimp/Kink/Ripple/Wave <input type="checkbox"/><br/>           Cuffs <input type="checkbox"/><br/>           Crushing <input type="checkbox"/><br/>           Heat Treat <input type="checkbox"/><br/>           Wave/Twist in Tube <input type="checkbox"/><br/>           Marks/Chatter <input type="checkbox"/> </div> <div style="flex: 1;">           Temperature/Cure <input type="checkbox"/><br/>           Set-up <input type="checkbox"/><br/>           BOM/Route <input type="checkbox"/><br/>           Broken/Damage/Defect <input type="checkbox"/><br/>           Inspection Incomplete/Unqualified <input type="checkbox"/><br/>           Contamination <input type="checkbox"/><br/>           Countersink <input type="checkbox"/><br/>           Cut Too Short <input type="checkbox"/><br/>           Instructions Incomplete/Unclear <input type="checkbox"/><br/>           Drill Holes <input type="checkbox"/> </div> <div style="flex: 1;">           Power Loss/Surge <input type="checkbox"/><br/>           Folio/Program <input type="checkbox"/><br/>           Grain <input type="checkbox"/><br/>           Weld <input type="checkbox"/><br/>           Wrong Stock Pulled <input type="checkbox"/><br/>           Out of Sequence <input type="checkbox"/><br/>           Off-set <input type="checkbox"/><br/>           Mislabeled <input type="checkbox"/><br/>           Fit/Function <input type="checkbox"/><br/>           Misaligned/off center <input type="checkbox"/> </div> <div style="flex: 1;">           Positioned Wrong <input type="checkbox"/><br/>           Outside Dimensions <input type="checkbox"/><br/>           Over/Under tolerance <input type="checkbox"/><br/>           Part Incorrect <input type="checkbox"/><br/>           Part Lost/Missing <input type="checkbox"/><br/>           Part Moved <input type="checkbox"/><br/>           Drawing <input type="checkbox"/><br/>           Finish <input type="checkbox"/><br/>           Misread <input type="checkbox"/><br/>           Turning Sequence <input type="checkbox"/> </div> </div> |  |   |  |
| OTHER : <input type="checkbox"/>   |   |   |  |   |  |

| ITEM | QTY | P/N       | DESCRIPTION                |
|------|-----|-----------|----------------------------|
|      | X   | D3914-041 | LONG BASKET LID ASSY (350) |
| 1    | 1   | D3914-101 | TUBULAR ASSY, LONG LID     |
| 2    | 2   | D2581     | MOUNTING BRACKET           |
| 3    | 1   | D2728-3   | DART LOGO LABEL            |
| 4    | 3   | D4016-3   | HINGE HALF, LID            |
| 5    | 1   | D4020-5   | LID MESH, 350 LONG BASKET  |
| 6    | 1   | D4021-3   | DATA PLATE                 |

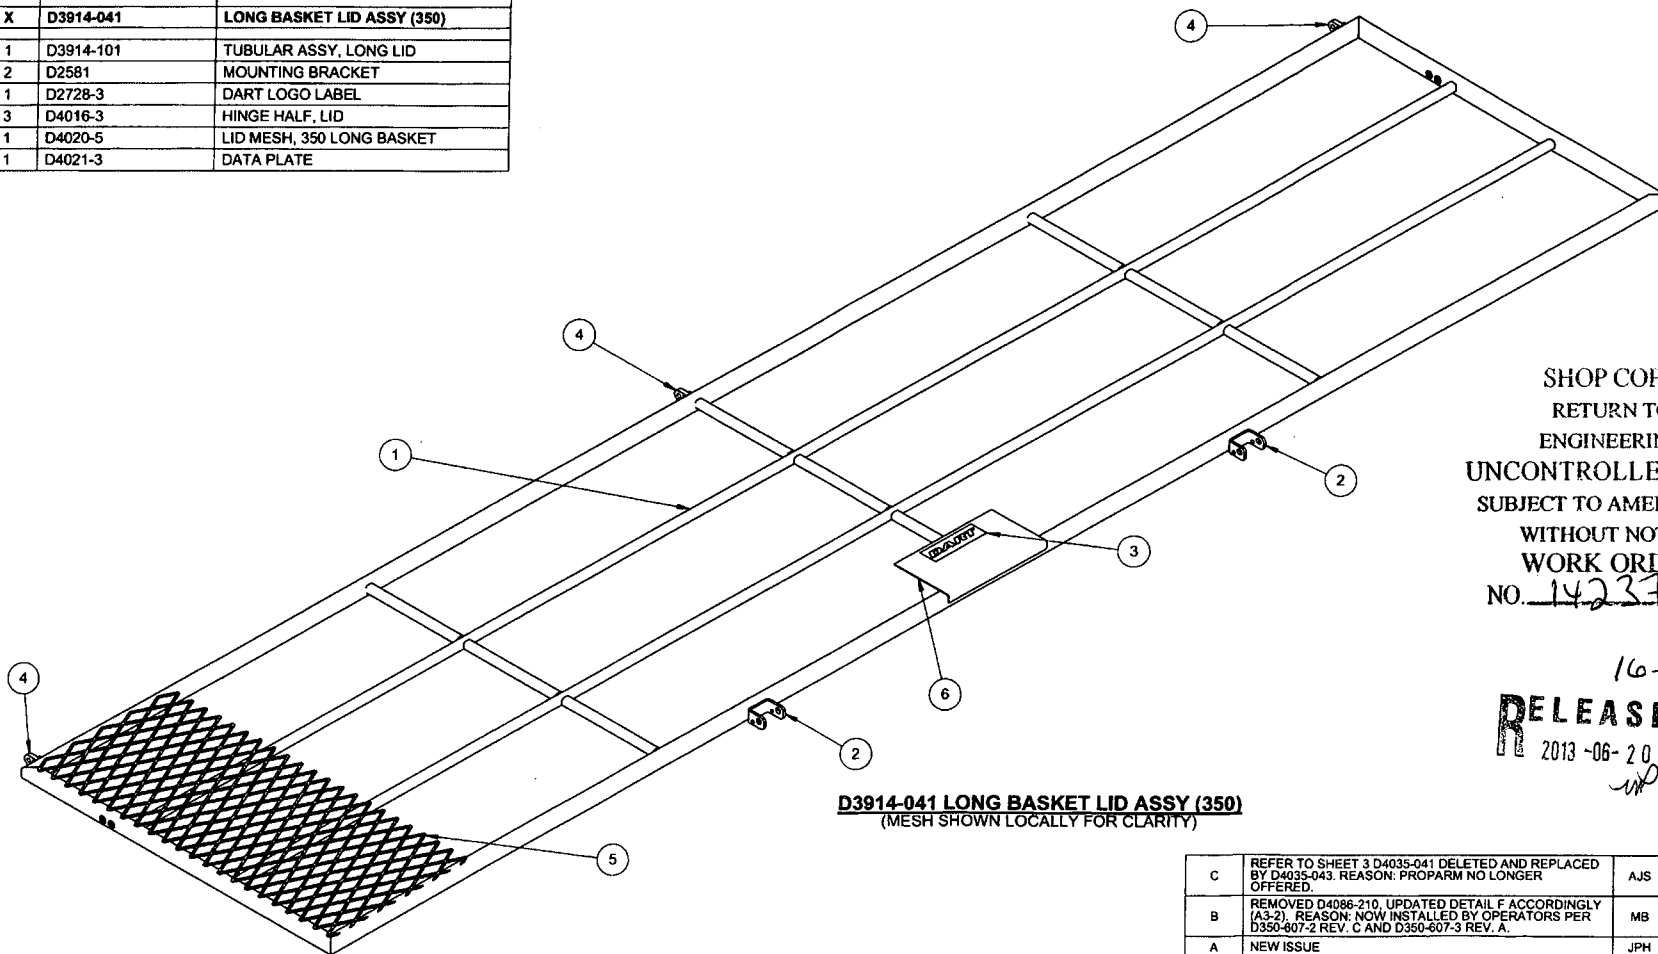

**D3914-041 LONG BASKET LID ASSY (350)**  
(MESH SHOWN LOCALLY FOR CLARITY)


SHOP COPY  
RETURN TO  
ENGINEERING  
UNCONTROLLED COPY  
SUBJECT TO AMENDMENT  
WITHOUT NOTICE  
WORK ORDER  
NO. 142379

ML5

16-03-08

**RELEASED**  
2013-06-20

|            |   |   |          |
|------------|---|---|----------|
| REV.       | DESCRIPTION   | BY   | DATE     |
| C          | REFER TO SHEET 3 D4035-041 DELETED AND REPLACED BY D4035-043. REASON: PROPARM NO LONGER OFFERED.                                        | AJS   | 13.03.13 |
| B          | REMOVED D4086-210, UPDATED DETAIL F ACCORDINGLY (A3-2). REASON: NOW INSTALLED BY OPERATORS PER D350-807-2 REV. C AND D350-807-3 REV. A. | MB   | 10.08.05 |
| A          | NEW ISSUE   | JPH   | 10.03.16 |
| DESIGN     | AJS   | <b>DART AEROSPACE LTD</b><br>HAWKESBURY, ONTARIO, CANADA<br>DRAWING NO. <b>D3914</b><br>TITLE <b>LONG BASKET LID ASSY (350)</b><br><small>COPYRIGHT © 2010 BY DART AEROSPACE LTD<br/>THIS DOCUMENT IS PRIVATE AND CONFIDENTIAL AND IS SUPPLIED ON THE EXPRESS CONDITION THAT IT IS NOT TO BE USED FOR ANY PURPOSE OR COMMUNICATED TO ANY OTHER PERSON WITHOUT WRITTEN PERMISSION FROM DART AEROSPACE LTD.</small> |          |
| DRAWN      | AJS   |   |          |
| CHECKED    | A.P.   |   |          |
| MFG. APPR. | DS   |   |          |
| APPROVED   | 142   |   |          |
| DE APPR.   | 142   | REV. C<br>SHEET 1 OF 4<br>SCALE<br>NTS   |          |
| DATE       | 13.03.13   |   |          |

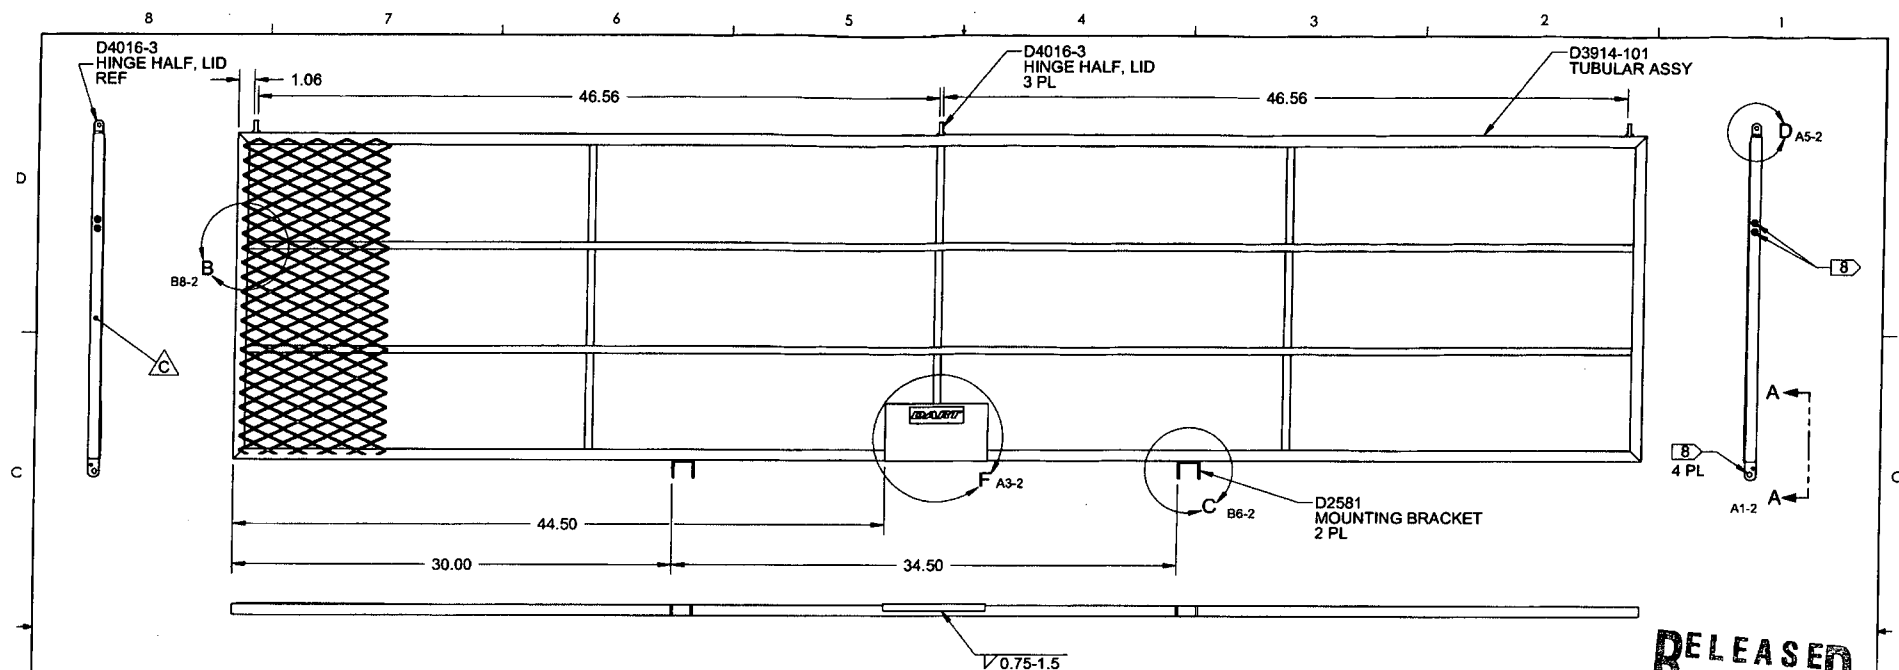


**D3914-041 LONG BASKET LID ASSY (350)**  
(MESH SHOWN LOCALLY FOR CLARITY)


TACK WELD MESH  
AT EVERY AVAILABLE  
LOCATION

D4020-5  
MESH


**DETAIL B** D8-2

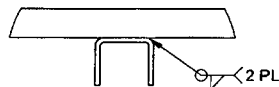


**DETAIL C** C3-2

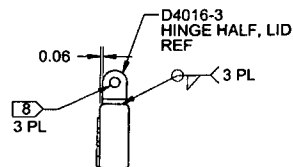

**DETAIL D** D1-2

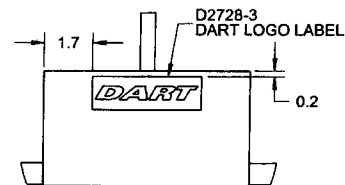

**DETAIL F** C4-2

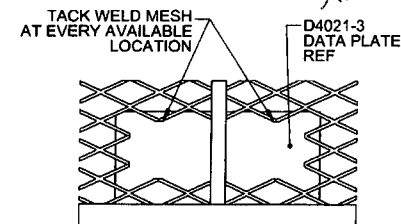

**VIEW A-A** C1-2

**NOTES:**


- 1) MATERIAL: N/A
- 2) FINISH: POWDER COAT BLACK SANDTEX (4.3.5.7) PER DART QSI 005 4.3  
APPLY BLACK ANTI-SKID PAINT TO OUTSIDE SURFACE OF MESH PER DART QSI 005 4.4
- 3) TOLERANCES: PER DART QSI 018 UNLESS OTHERWISE NOTED
- 4) UNITS: INCHES UNLESS OTHERWISE NOTED
- 5) BREAK SHARP EDGES: N/A
- 6) IDENTIFICATION: N/A
- 7) WEIGHT: 22.35 lbs APPROX
- 8) MASK HOLES PRIOR TO FINISHING
- 9) WELD PER DART QSI 004

|   |          |                                        |              |
|---|----------|----------------------------------------|--------------|
| DESIGN   | AJS      | <b>DART AEROSPACE LTD</b>              |              |
| DRAWN   | AJS      | HAWKESBURY, ONTARIO, CANADA            |              |
| CHECKED   | AJS      | DRAWING NO.                            | REV. C       |
| MFG. APPR.   | NS       | D3914                                  | SHEET 2 OF 4 |
| APPROVED   | NS       | TITLE                                  | SCALE        |
| DE APPR.   | NS       | LONG BASKET LID ASSY (350)             | NTS          |
| DATE   | 13.03.13 | COPYRIGHT © 2010 BY DART AEROSPACE LTD |              |
| THIS DOCUMENT IS PRIVATE AND CONFIDENTIAL AND IS SUPPLIED ON THE EXPRESS CONDITION THAT IT IS NOT TO BE USED FOR ANY PURPOSE, OR COPIED OR COMMUNICATED TO ANY OTHER PERSON WITHOUT WRITTEN PERMISSION FROM DART AEROSPACE LTD |          |                                        |              |


**RELEASED**  
2013-06-20



| ITEM | QTY<br>-101 | P/N       | DESCRIPTION                  |
|------|-------------|-----------|------------------------------|
|      | X           | D3914-101 | TUBULAR ASSY, LONG LID (350) |
| 1    | 2           | D3914-1   | RIB                          |
| 2    | 2           | D3914-7   | RIB                          |
| 3    | 9           | D4018-5   | RIB                          |
| 4    | 2           | D4035-043 | BASKET LID RIB ASSY, AFT     |

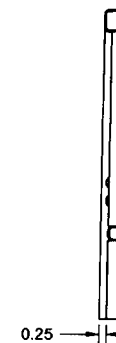

**SECTION E-E C5-3**

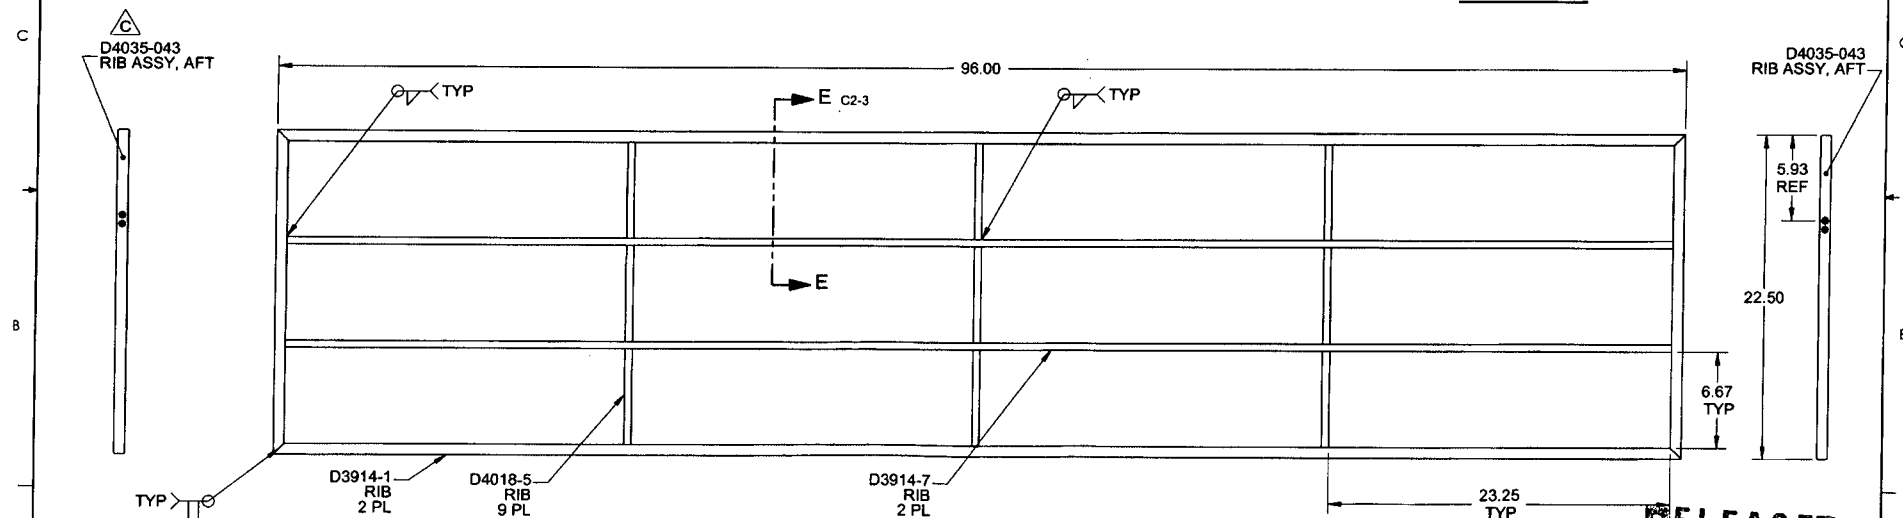

**D3914-101 TUBULAR ASSY, LONG LID**

**NOTES:**

- 1) MATERIAL: N/A
- 2) FINISH: NONE
- 3) TOLERANCES: PER DART QSI 018 UNLESS OTHERWISE NOTED
- 4) UNITS: INCHES UNLESS OTHERWISE NOTED
- 5) BREAK SHARP EDGES: N/A
- 6) IDENTIFICATION: N/A
- 7) WEIGHT: 14.10 lbs
- 8) TOLERANCE FOR XX.XX DIMENSIONS  $\pm 0.06$  FOR D3914-101
- 9) WELD PER DART QSI 004

|            |          |   |              |
|------------|----------|---|--------------|
| DESIGN     | AJS      | <b>DART AEROSPACE LTD</b>   |              |
| DRAWN      | AJS      | HAWKESBURY, ONTARIO, CANADA   |              |
| CHECKED    | A.P.     | DRAWING NO.   | REV. C       |
| MFG. APPR. | AS       | D3914   | SHEET 3 OF 4 |
| APPROVED   | AS       | TITLE   | SCALE        |
| DE APPR.   | AS       | LONG BASKET LID ASSY (350)   | NTS          |
| DATE       | 13.03.13 | <small>COPYRIGHT © 2010 BY DART AEROSPACE LTD<br/>THIS DOCUMENT IS PRIVATE AND CONFIDENTIAL AND IS SUPPLIED ON THE EXPRESS CONDITION THAT IT IS NOT TO BE USED FOR ANY PURPOSE OR COPIED OR COMMUNICATED TO ANY OTHER PERSON WITHOUT WRITTEN PERMISSION FROM DART AEROSPACE LTD.</small> |              |

**RELEASED**  
2013-06-20

